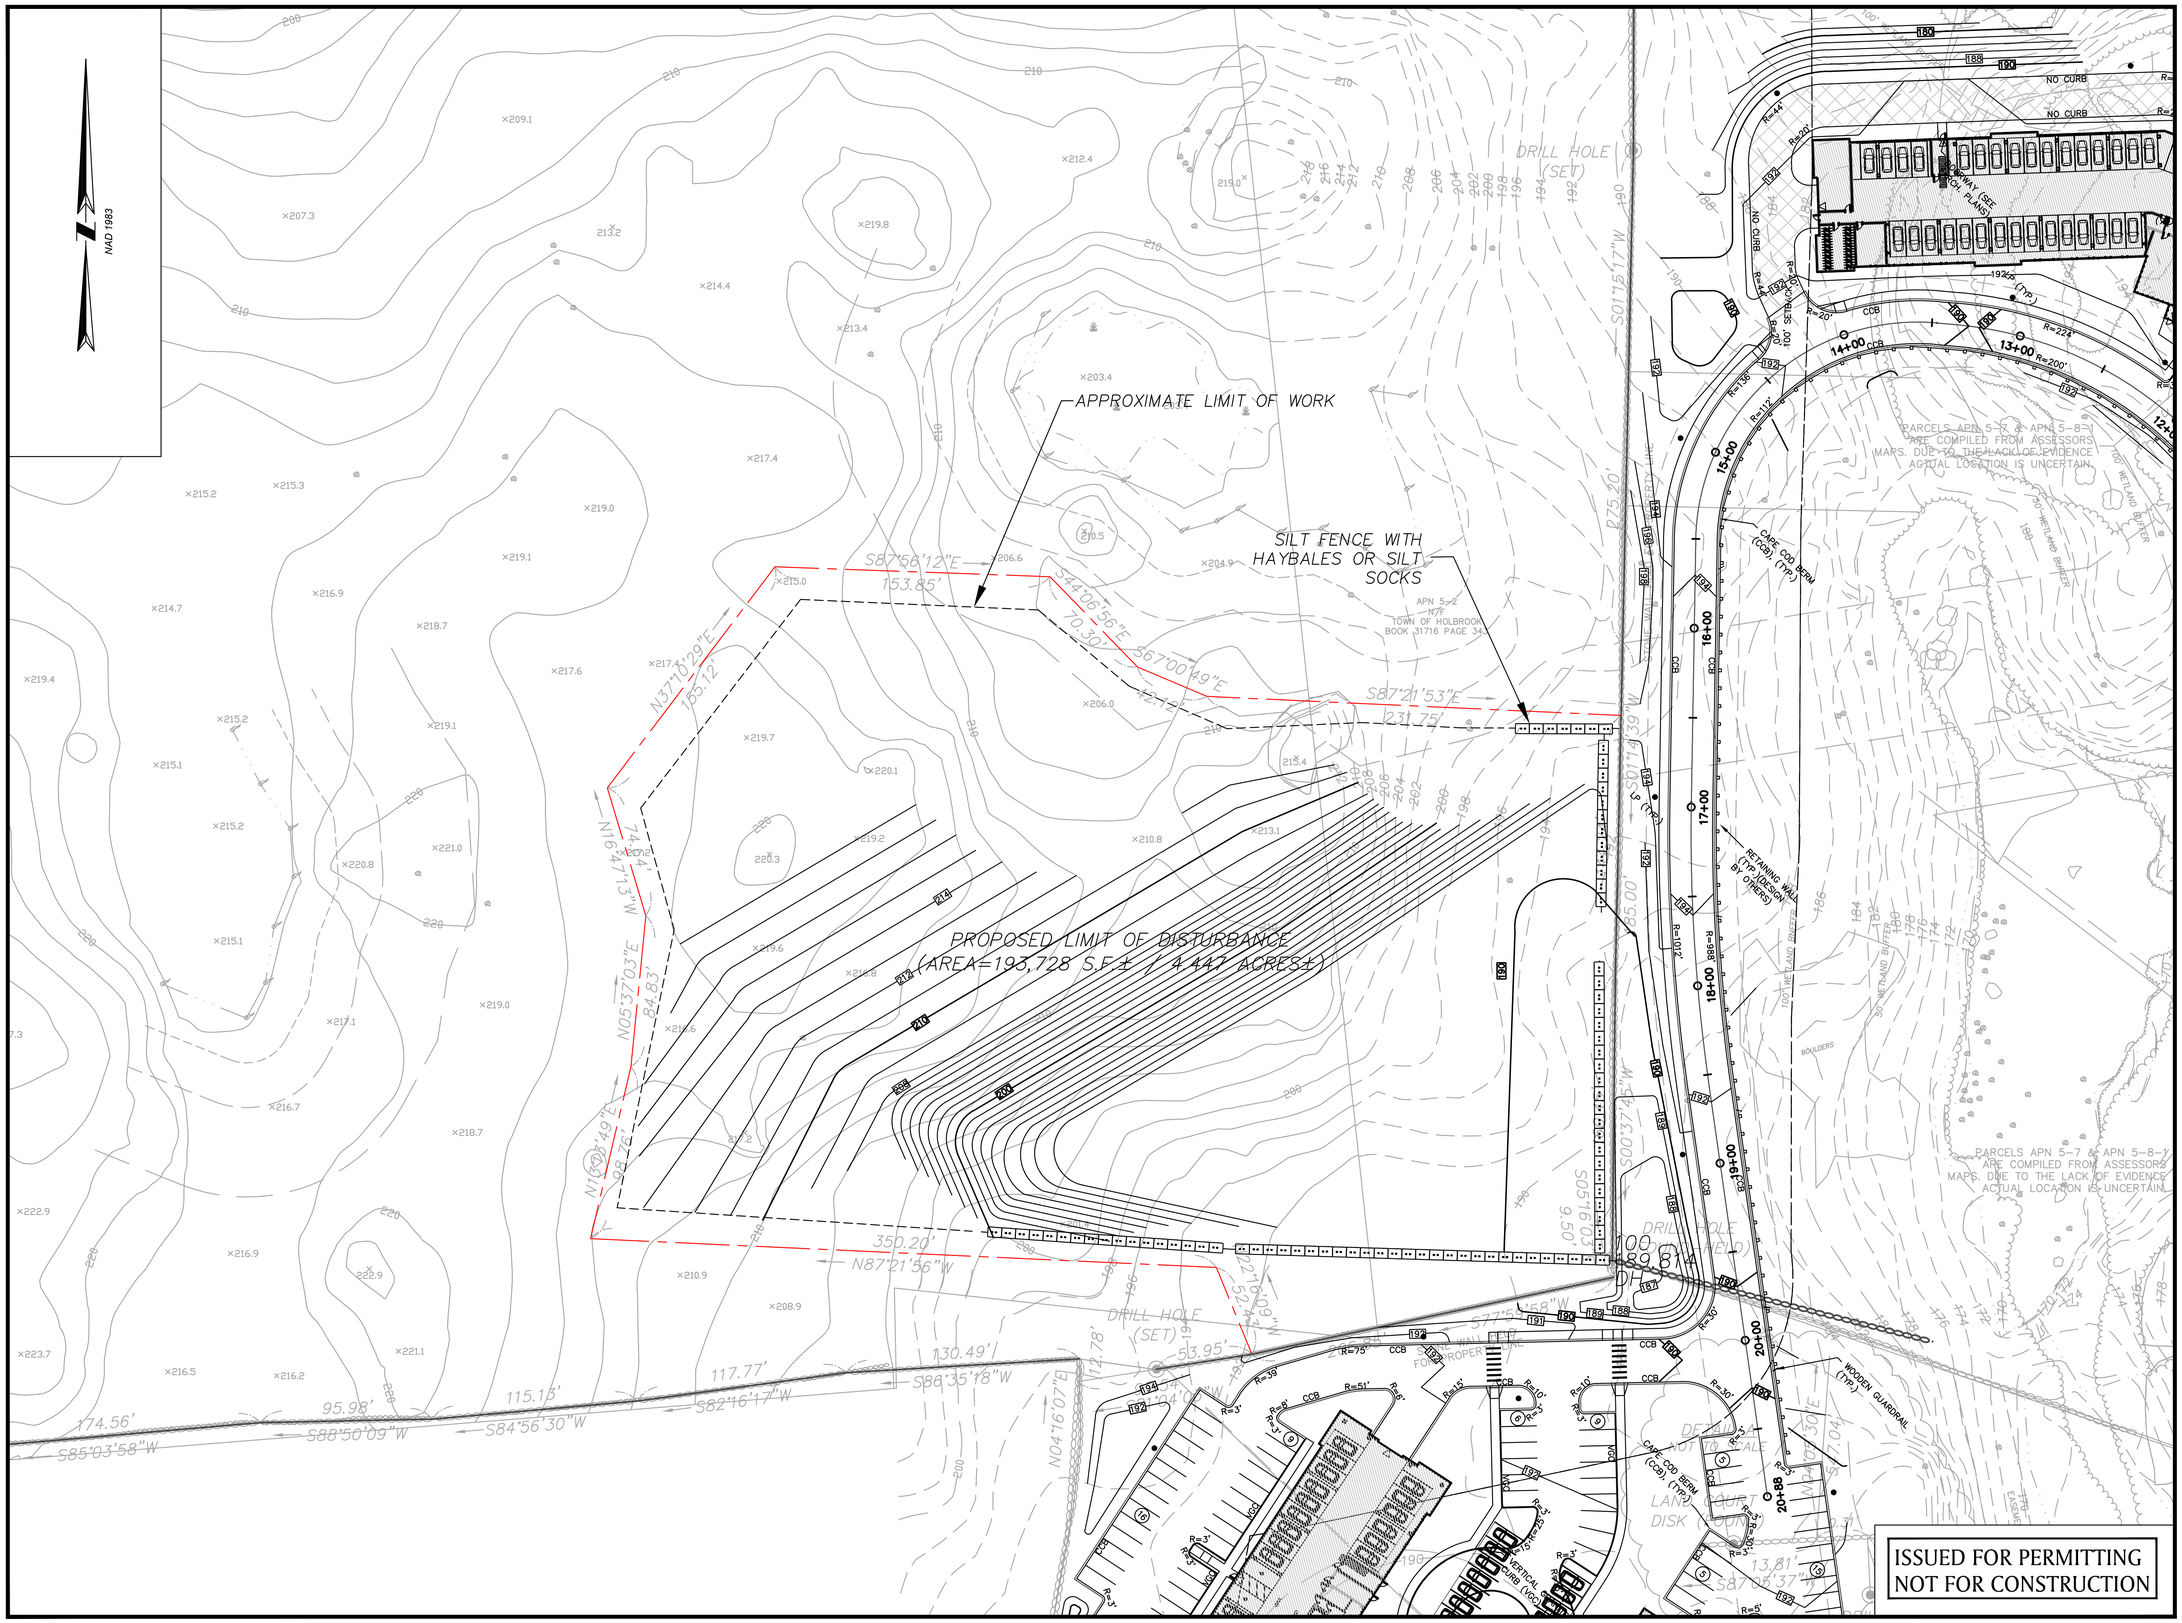

PROFESSIONAL ENGINEER

DATE

WEYMOUTH STREET

IN

HOLBROOK
MASSACHUSETTS
(NORFOLK COUNTY)

ROUGH EXCAVATION PLAN

JUNE 13, 2022

REVISIONS:

NO.	DATE	DESC.

PREPARED FOR:

SIDDARTH SIDDARTH
1 SIDDARTH LANE
HOLBROOK, MA 02343

BSC GROUP
803 Summer Street
Boston, Massachusetts
02127
617 896 4300

© 2021 BSC Group, Inc.

SCALE: 1" = 30'

0 15 30 60 FEET

FILE: 2341800\C\D\23418000M CONCEPT

DWG.: DWG

JOB. NO: 2-3418.00

SHEET X OF 1